"where dreams and ideas become plans"

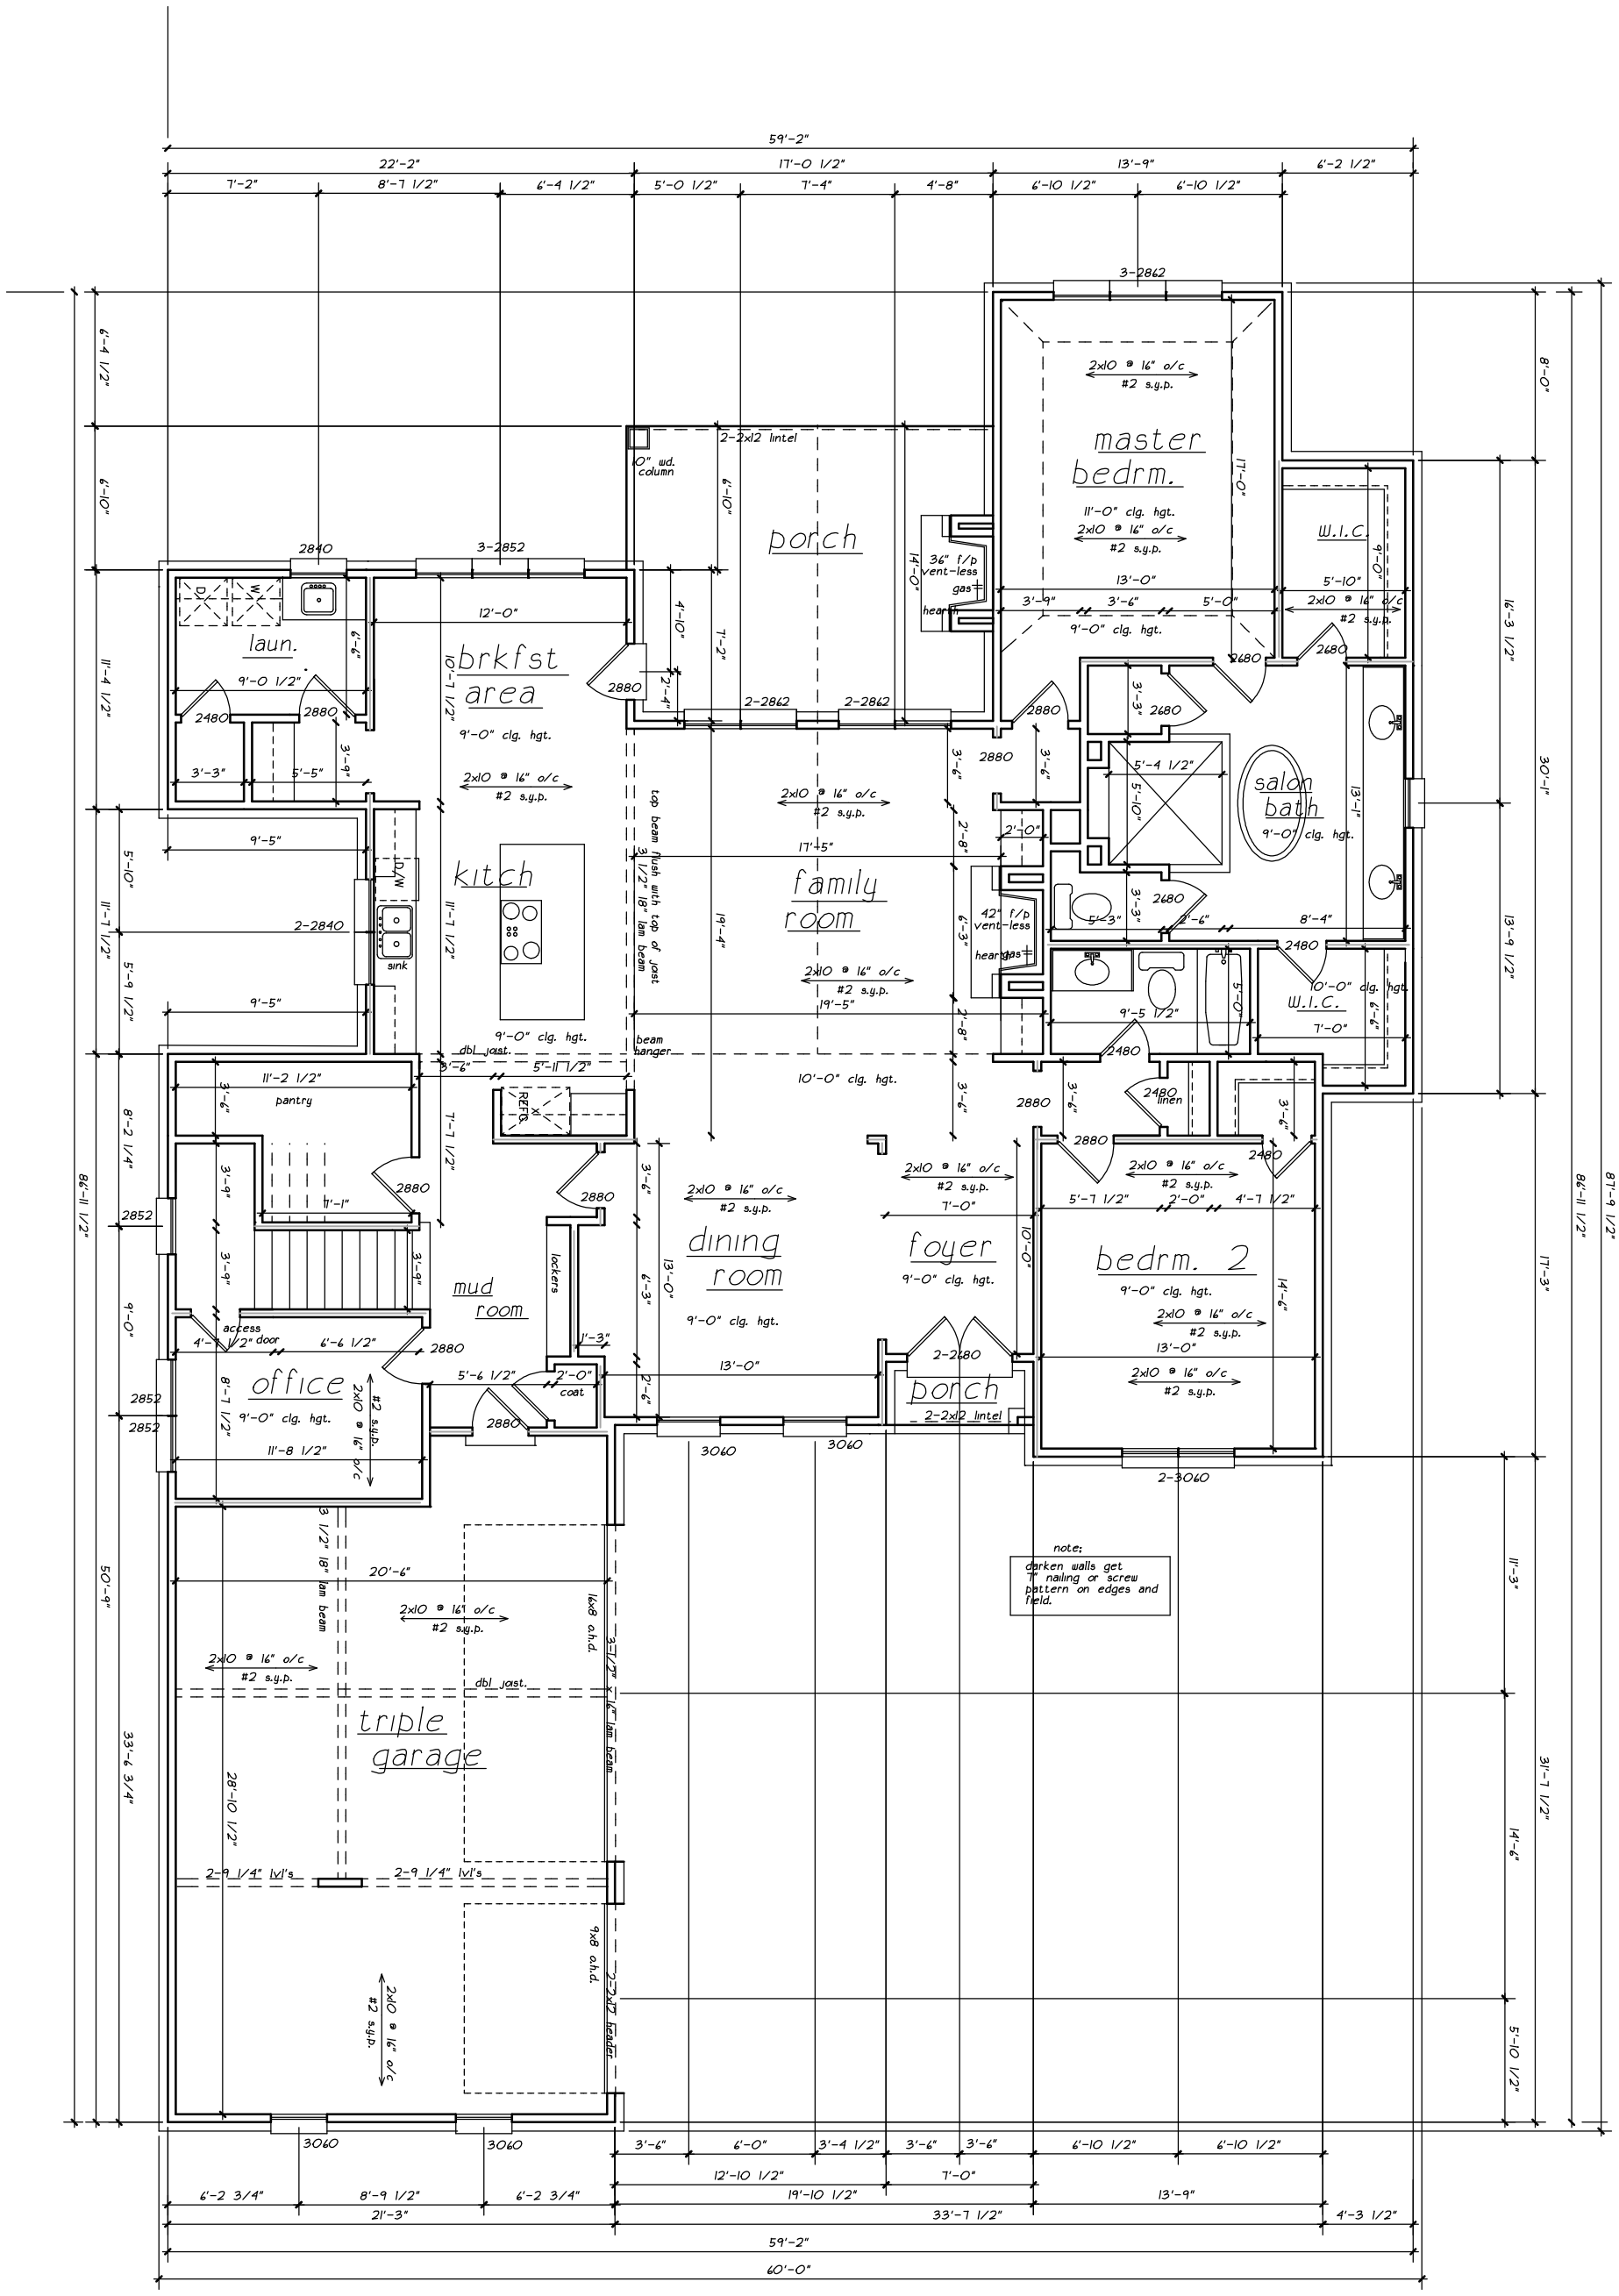

2

date: 1/25/2022

Plan 1248_M_E

Lot 40 Belfair

X:\Plans\Plan 1248_M_E

TREXLER GROUP

1164 VICKERY LANE, SUITE 101
PHONE: 501-1751 FAX: 531-7190

COPYRIGHT © 2013 TREXLER GROUP

HTD. DN. 2507 SQ. FT.
HTD. UP 1146 SQ. FT.
TOTAL HTD. 3653 SQ. FT.
GAR. & STOR. 704 SQ. FT.
PORCHES 270 SQ. FT.
TOTAL UNDER ROOF 4627 SQ. FT.

WIDTH: 60'-0"
DEPTH: 88'-4"